

THE PORT AUTHORITY  
OF NY & NJ



ORIGINAL SIGNED & SEALED BY  
N.Y. P.E. (OR R.A.)

**Joseph R. Loring & Associates, Inc.**  
consulting engineers  
One Pennsylvania Plaza  
New York, New York 10004-2045  
Tel: (212) 512-7400, Fax: (212) 512-7382

THE OFFICE OF  
**DAVID ELLIOT LEBOWITZ**  
P.E.  
ARCHITECTS - PLANNERS  
NEW YORK, NEW YORK 10004-2045  
Tel: (212) 512-7400, Fax: (212) 512-7382

**LESLIE E. ROBERTSON ASSOCIATES, RLLP**  
REGISTERED PROFESSIONAL ENGINEERS  
IN MECHANICAL, ELECTRICAL, PLUMBING, AND HVAC  
NEW YORK, NY 10004-2045  
Tel: (212) 512-7400, Fax: (212) 512-7382

I HEREBY CERTIFY THAT THIS IS A TRUE AND CORRECT COPY OF ONE OF THE CONTRACT DRAWINGS, CONSTITUTING A PART OF CONTRACT NO. **WTC-945-071**, IN THE FORM IN WHICH SAID DRAWINGS EXISTED AT THE TIME THE SAID CONTRACT WAS EXECUTED BY THE PARTIES.  
DATE **11/16/98** *Leslie E. Robertson* PROJECT MANAGER  
DATE **11/10/98** *P.K. Jurewicz* ENGINEER OF DESIGN

11/17/97 ISSUED FOR BID

No.	Date	Revision	Approved
Engineering Department			
Design Divisions			


The World Trade Center

Title  
**STANDBY POWER  
5 WORLD TRADE CENTER  
STRUCTURAL  
5 WTC BULKHEAD  
SECTIONS & DETAILS**






This drawing subject to conditions in contract. All investigations, ideas, designs and methods herein are reserved to Port Authority and may not be used without its written consent.

DESIGNED BY	DRAWN BY	CHECKED BY
MVS	MAZ	RZ

Date: 11/17/97 Scale: AS NOTED  
Contract Number: WTC-945-071 Drawing Number: S2-06

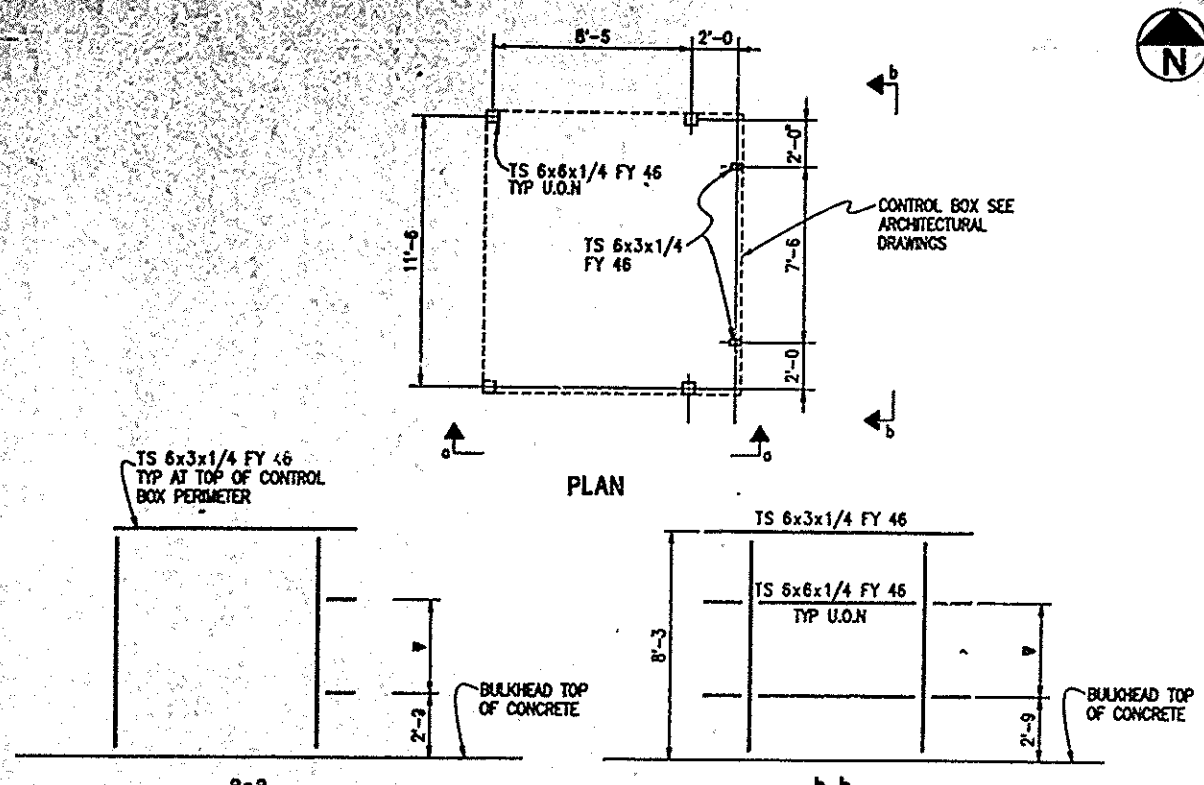

NOTE:  
DIMENSION TO PROVIDE ROUGH  
OPENING OF WINDOW

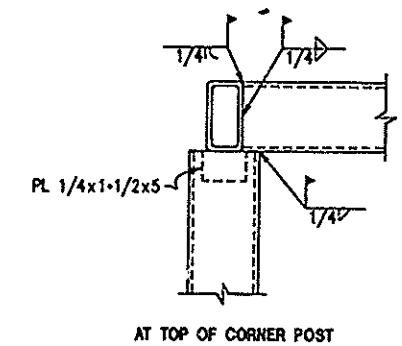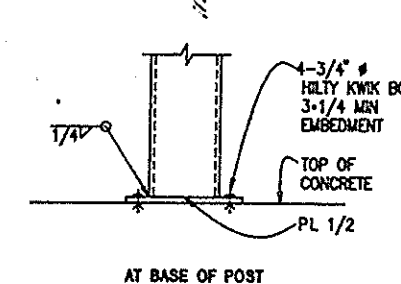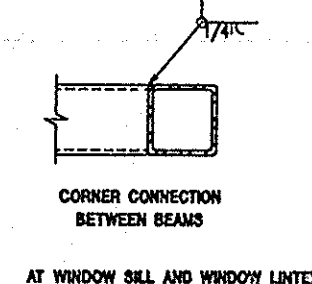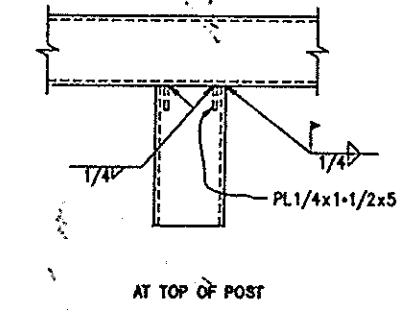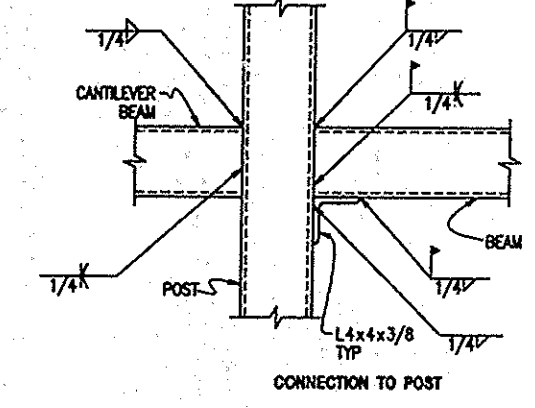

TYPICAL CONNECTION DETAILS  
NTS  
**BULKHEAD CONTROL BOX**

